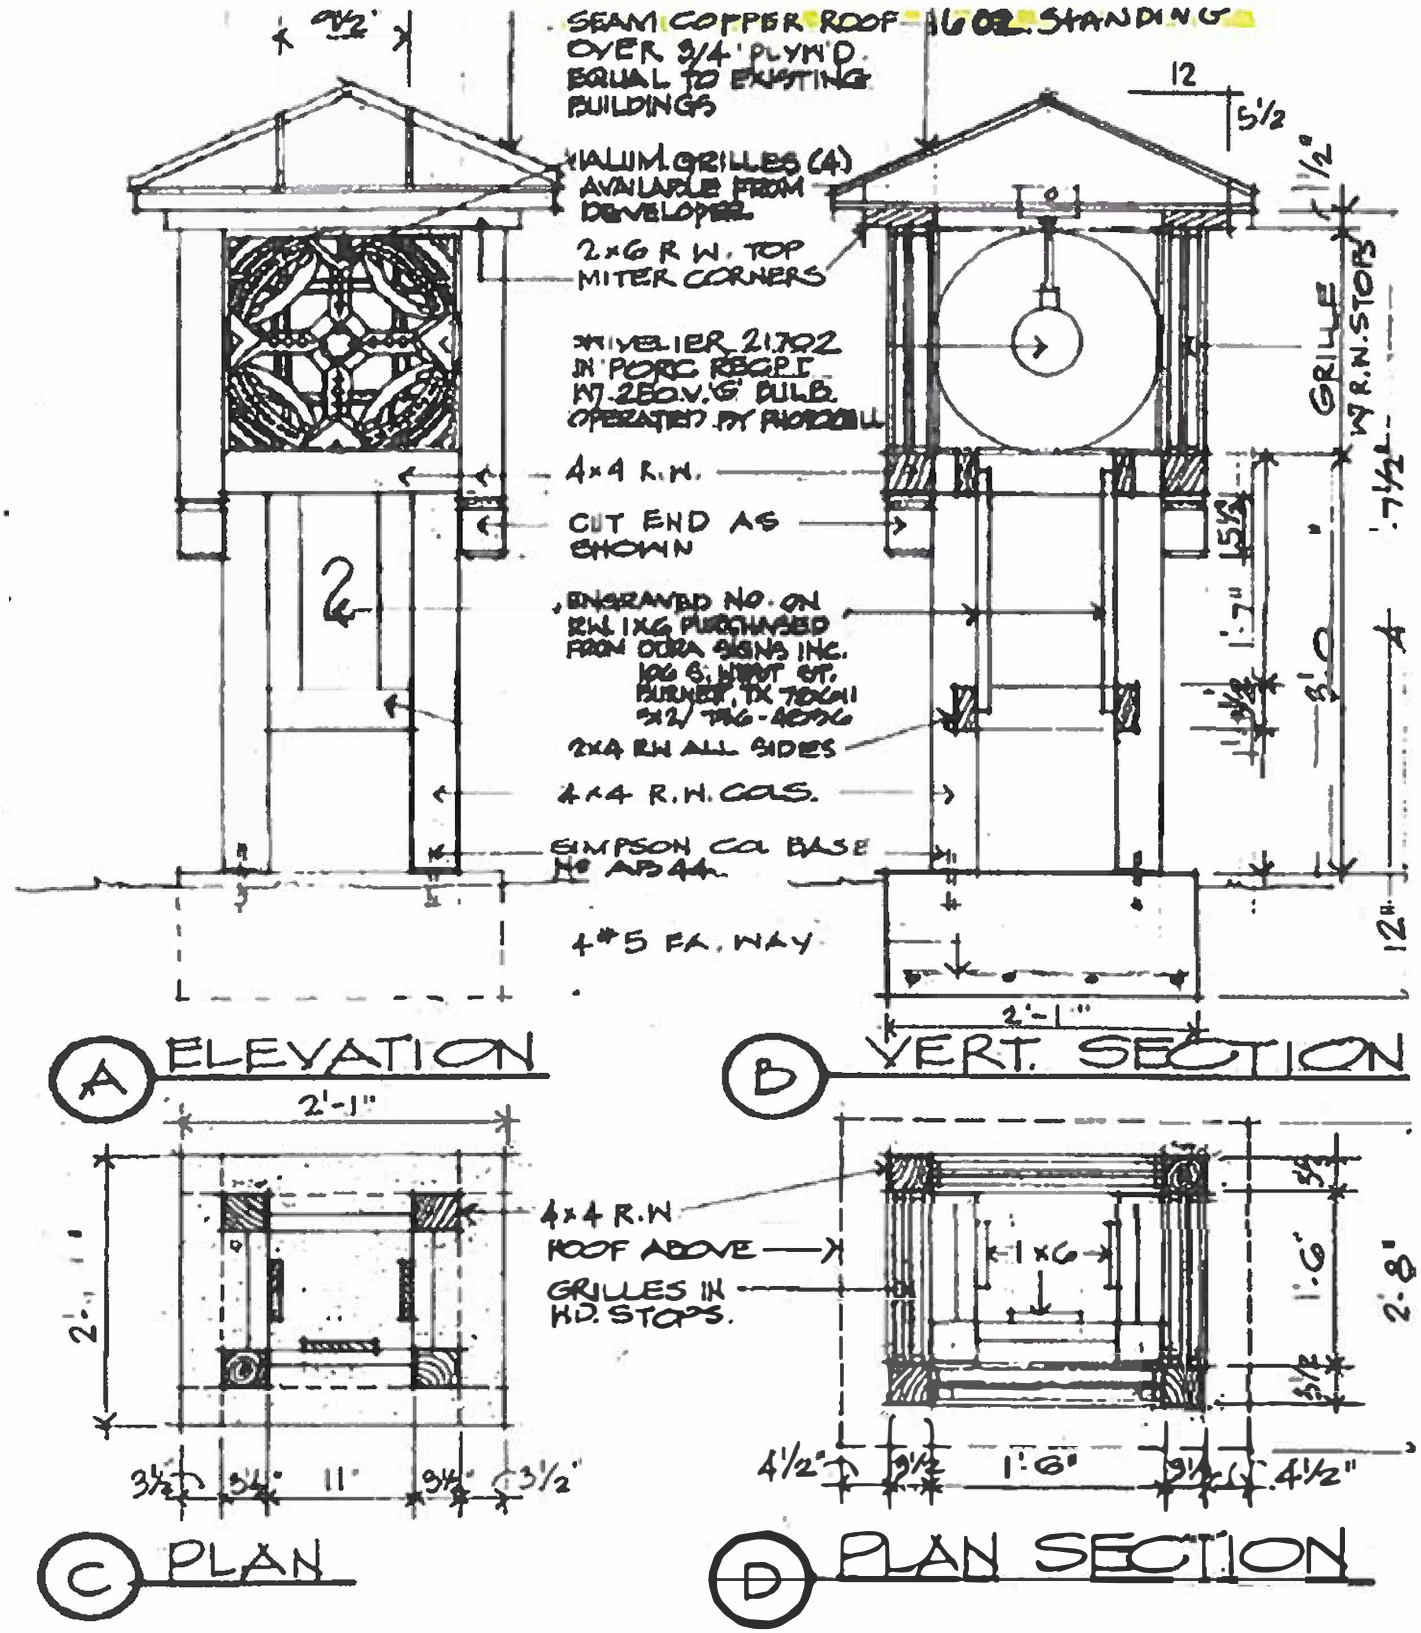

YARDLIGHT for APPLEHEAD ISLAND

The Architects Partnership—Dallas

A stone base to match home masonry is allowed.

Yardlight must be no less than 5 feet from edge of road OR more than 15 feet from front property line.